Airport Improvement Program Project Map FY2017

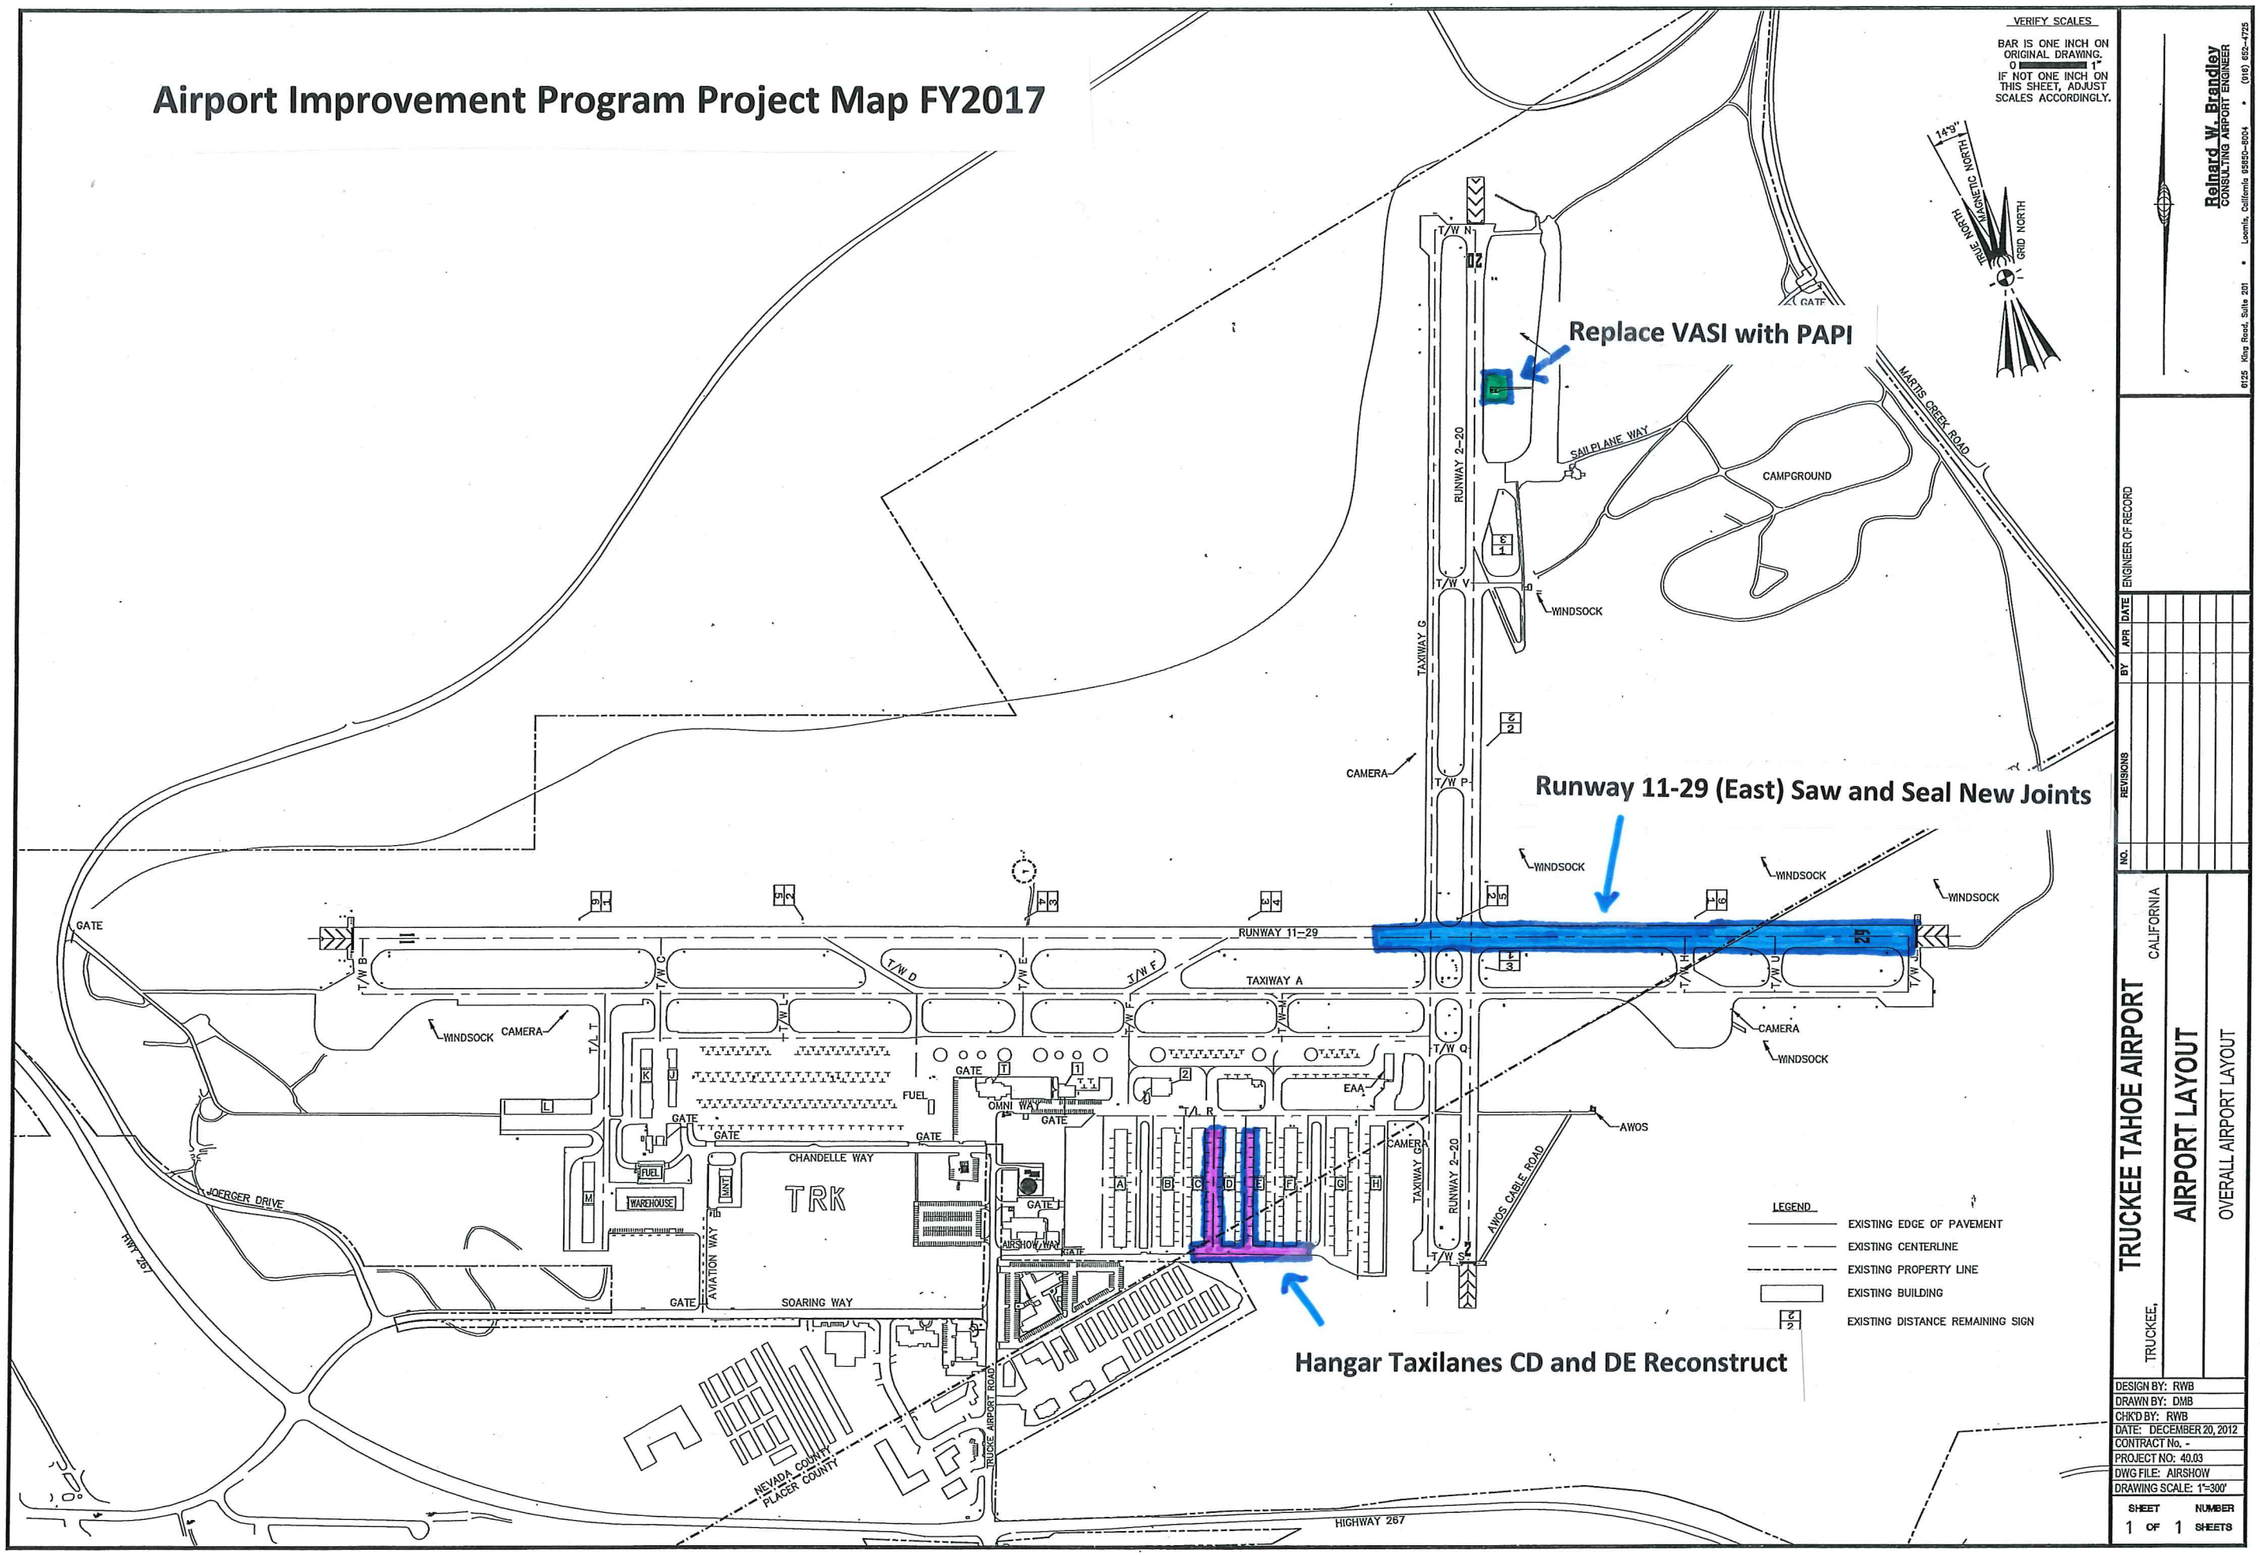

Reinard W. Brandley
CONSULTING AIRPORT ENGINEER
6125 King Road, Suite 201 • Loomis, California 95650-8004 • (916) 652-4725

NO.	REVISIONS	BY	APR	DATE	ENGINEER OF RECORD

TRUCKEE TAHOE AIRPORT
TRUCKEE, CALIFORNIA

AIRPORT LAYOUT

OVERALL AIRPORT LAYOUT

DESIGN BY: RWB
DRAWN BY: DMB
CHK'D BY: RWB
DATE: DECEMBER 20, 2012
CONTRACT No. -
PROJECT NO: 40.03
DWG FILE: AIRSHOW
DRAWING SCALE: 1"=300'

SHEET 1 OF NUMBER 1 SHEETS