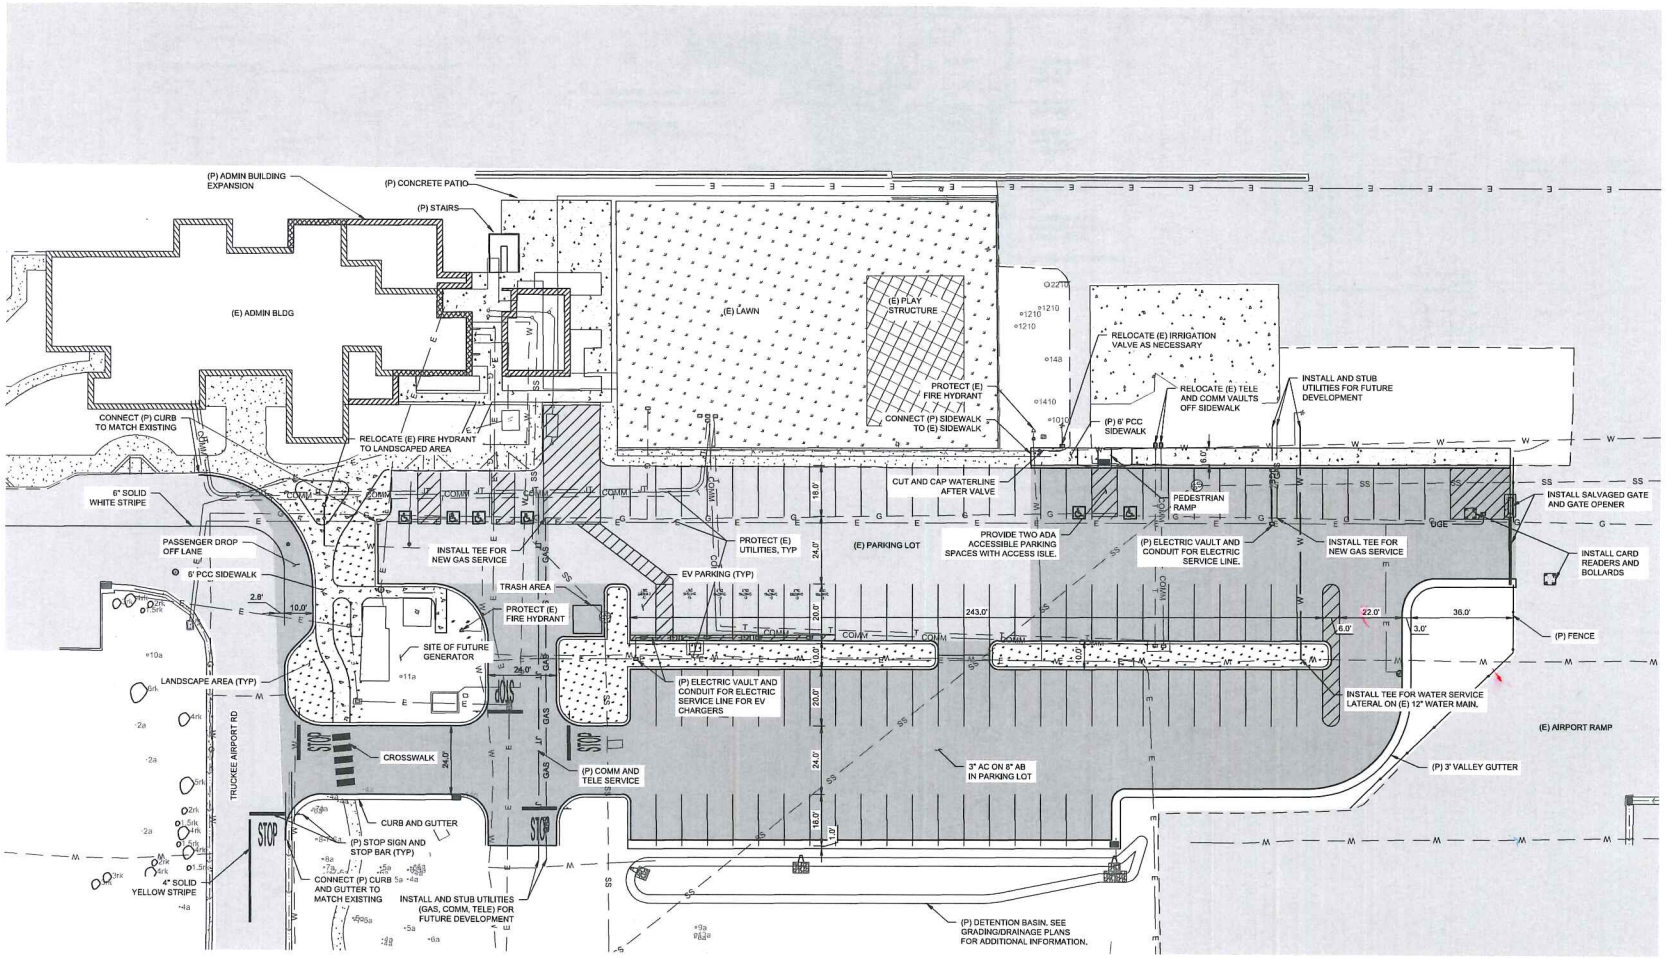

PLAN

SCALE: 1" = 20'

WARD YOUNG
12010 Donner Pass Road, Suite 201
Truckee, California 96161
530 587 3859 voice
530 587-8908 fax
wyarch.com

AUERBACH ENGINEERING CORP
CIVIL ENGINEERING • LAND SURVEYING • ENVIRONMENTAL PLANNING
PROGRAM MANAGEMENT AND PLANNING
PO BOX 5355 • 6410 SAN DIEGO • TAHOE CITY • CALIFORNIA • 96145
VOICE (530) 581-1134 • FAX (530) 581-3141
WWW.AUERBACHENGINEERING.COM

RECORD DRAWING

DATE | ENGINEER INITIAL

TRUCKEE TAHOE AIRPORT

TTAD

ADMIN BUILDING EXPANSION

TRUCKEE, CALIFORNIA

REVISIONS

PROJECT NO.

SCALE

DRAWN | CHECKED

DATE

SHEET TITLE

SITE AND UTILITY PLAN

SHEET NO. of 3

C2

These drawings are instruments of service and are property of Ward-Young Architects, A California Corporation. All designs and other information on these drawings are for use on the specified project and shall not be used otherwise without the written permission of Ward-Young Architects

\\SERVER\Jobs\420.24\Dwg\Final Sheets\420.24_C2.dwg